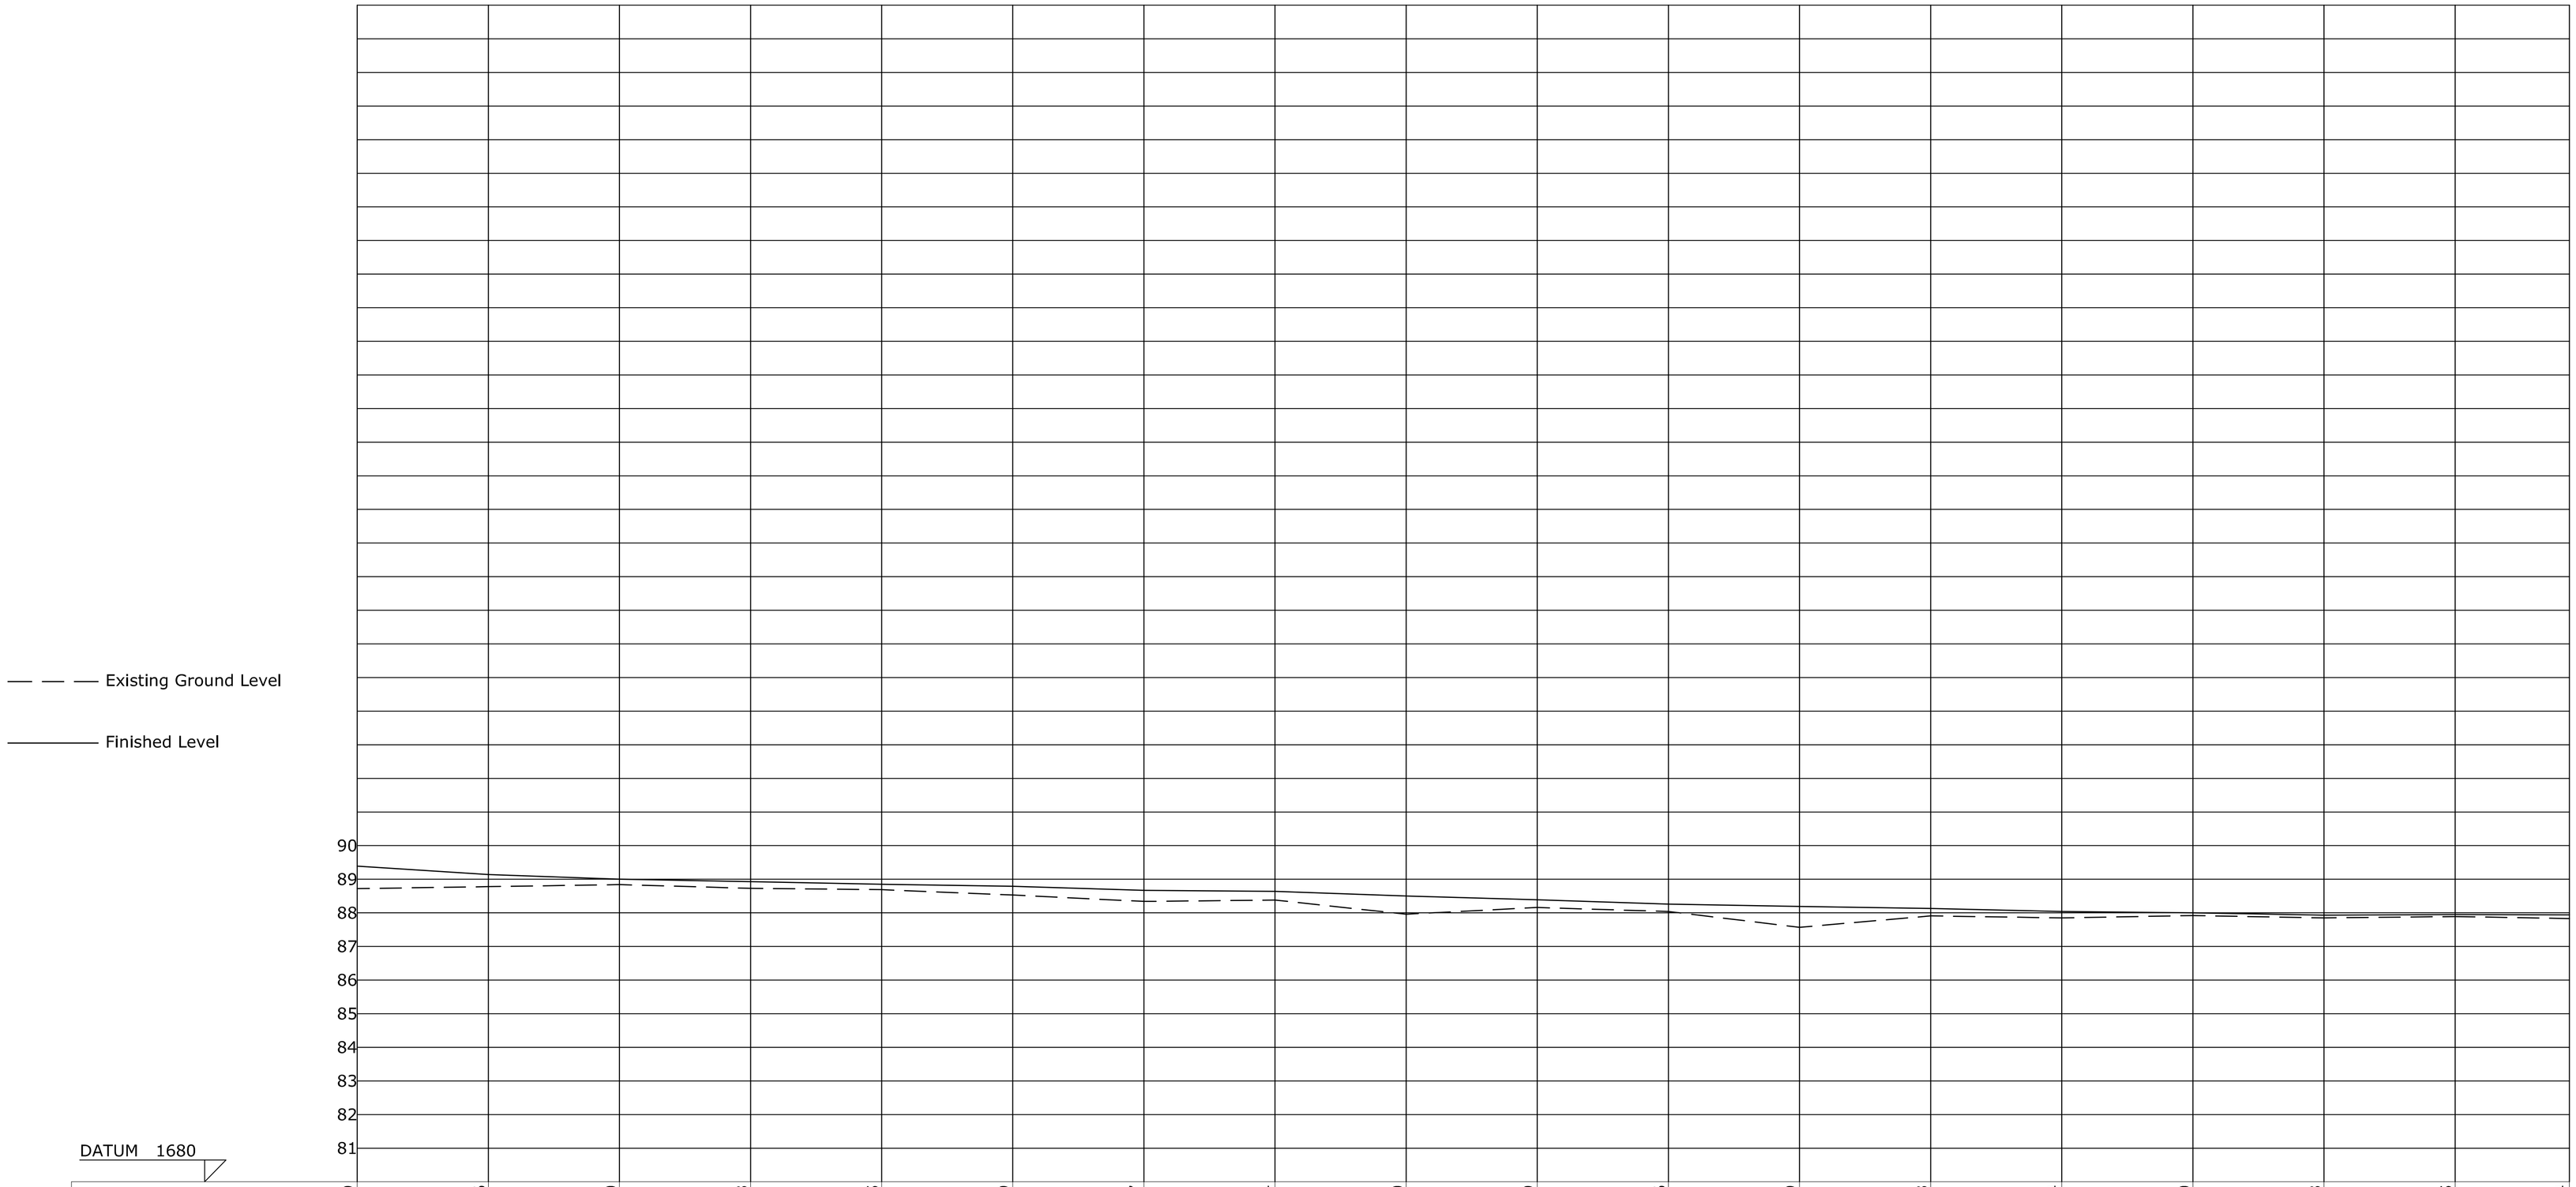

PROPOSED FINISHED ROAD LEVELS		1689.39	1689.16	1689.00	1688.93	1688.85	1688.79	1688.67	1688.64	1688.50	1688.39	1688.26	1688.19	1688.13	1688.04	1688.00	1687.93	1687.95	1687.94
PROPOSED DRAIN INVERT LEVELS																			
EXISTING GROUND LEVELS		1688.72	1688.78	1688.84	1688.73	1688.69	1688.53	1688.34	1688.38	1687.96	1688.16	1688.04	1687.57	1687.91	1687.85	1687.92	1687.85	1687.89	1687.83
CHAINAGE		0+000	0+030	0+060	0+090	0+120	0+150	0+180	0+210	0+240	0+270	0+300	0+330	0+360	0+390	0+420	0+450	0+480	0+510
CURVE DATA	VERTICAL																		
	HORIZONTAL	Straight																	
DRAIN	GRADIENT																		
	TYPE	Proposed Stone Pitched Open Drain																	

Client Name

COUNTY GOVERNMENT OF KIAMBU

P.O Box 2344-00900

Kiambu

Surveyed By:	Mike	No.	REFERENCE	
Designed By:	Karanja			
Drawn By:	Karanja			
Checked By:				

Project Name

MUSHROOM ESTATE ROADS

Drawing Tittle

LONGITUDINAL PROFILE ALONG RHS ROAD EDGE SHEET 1 of 5

Consultant

DEPARTMENT OF ROADS, TRANSPORT, PUBLIC WORKS & UTILITIES

P.O Box 2344-00900

Kiambu

Designed By: Karanja

Checked By: Karanja

Drawing No. 07.

Scale : 1:1000